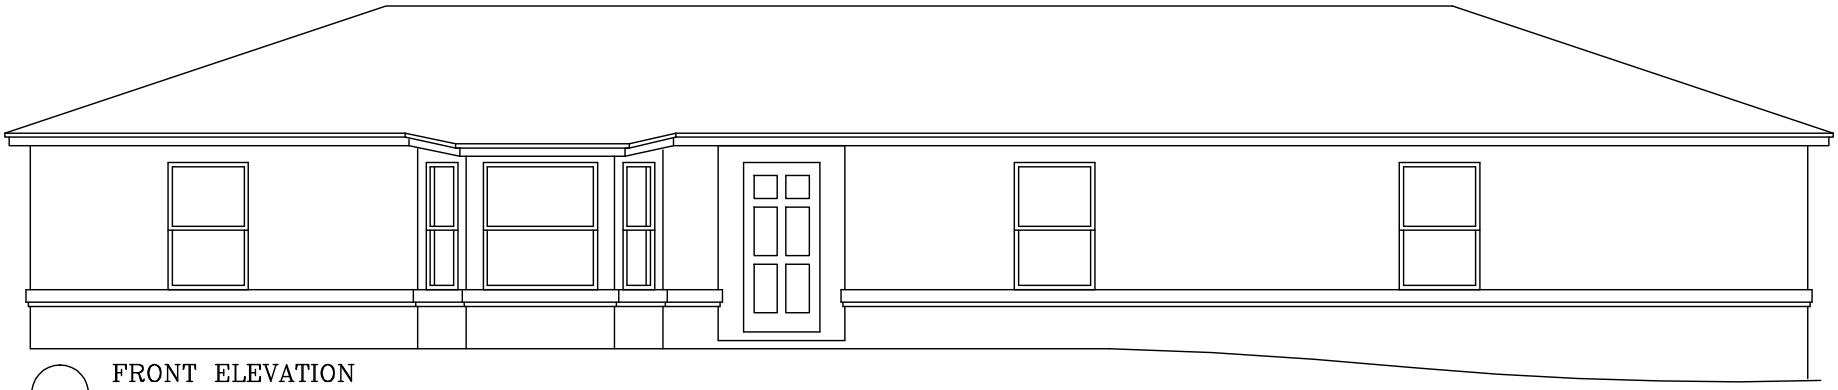

FRONT ELEVATION

# Plan #00-1131

© David R. Mango Design Group, Inc.
www.davidmangodesign.com

David R. Mango Design Group, Inc. reserves the right to make modifications to design without notice.
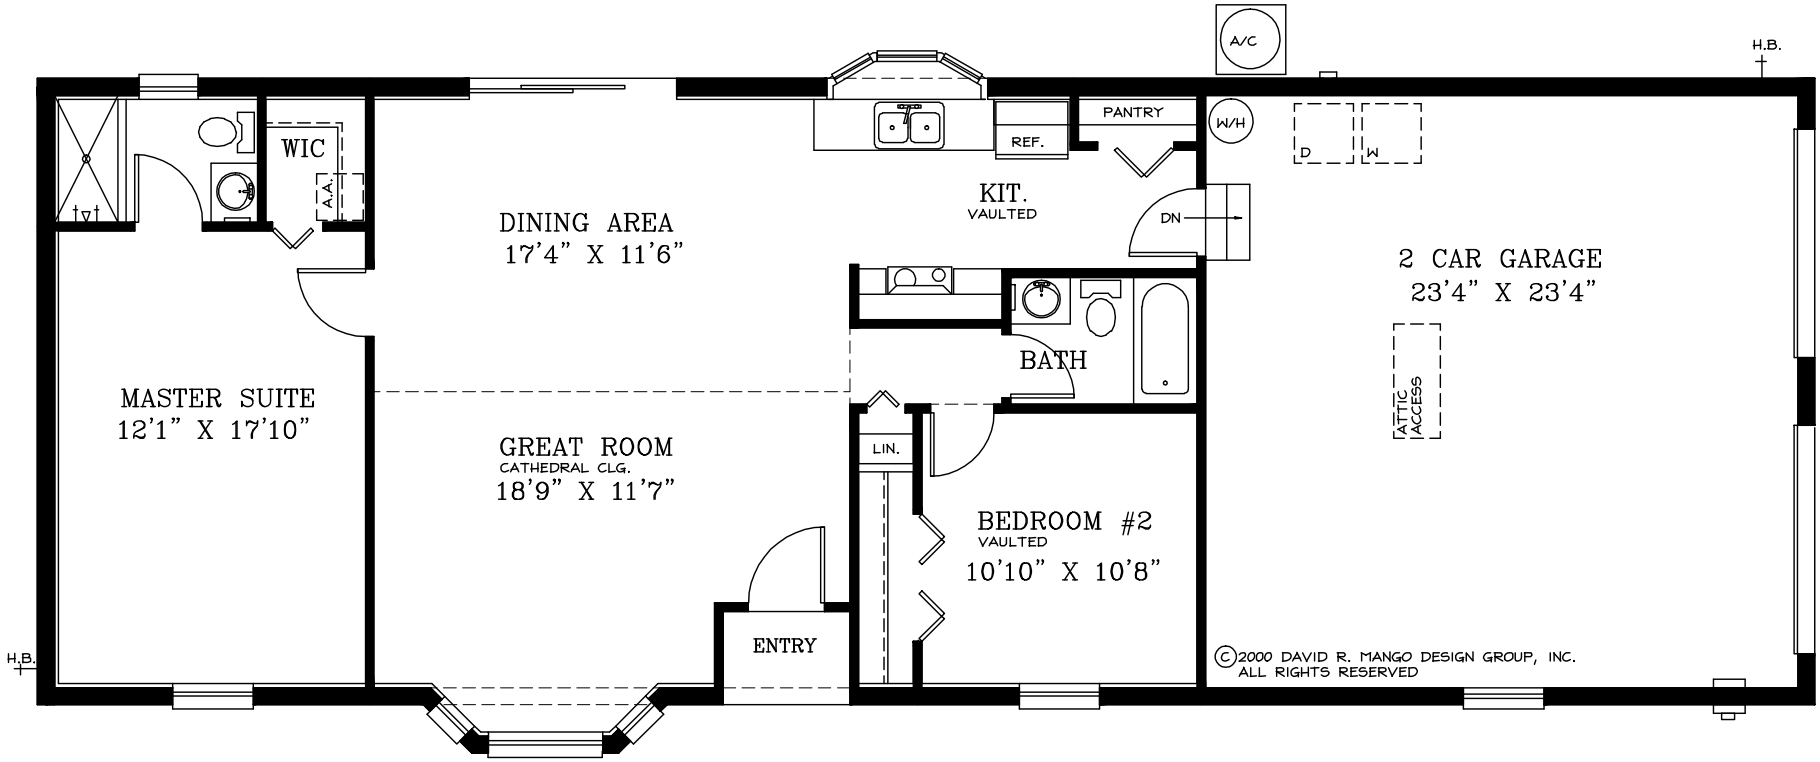
| SQUARE FOOTAGE | |
|---|---|
| LIVING | 1131 |
| GARAGE | 592 |
| ENTRY | 18 |
| TOTAL | 1741 |